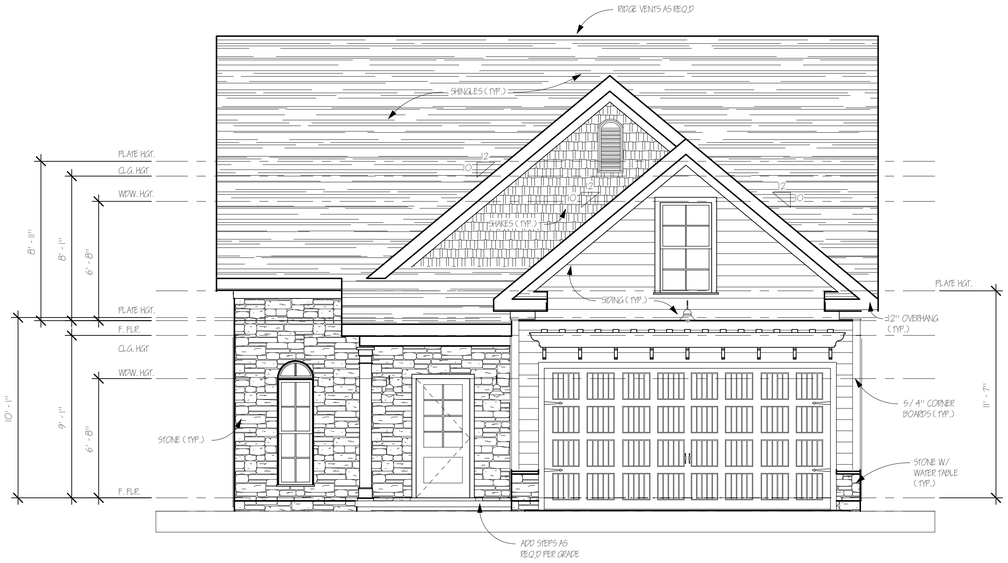

FRONT ELEVATION-A

SCALE: 1/4" = 1'-0"

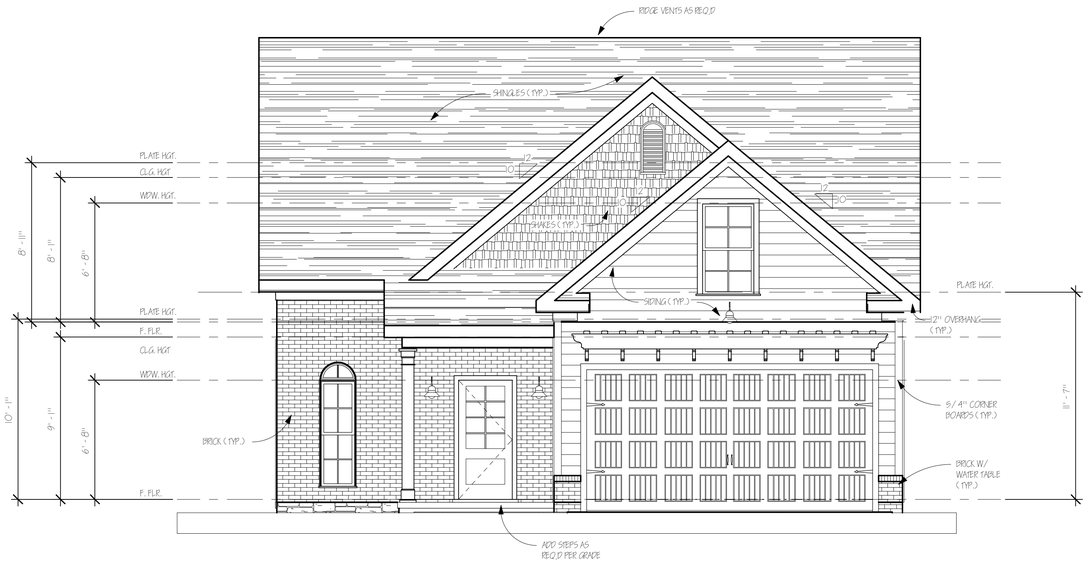

FRONT ELEVATION-B

SCALE: 1/4" = 1'-0"

DO NOT SCALE DRAWINGS

CONTRACTOR TO FIELD VERIFY ALL DIMENSIONS PRIOR TO CONSTRUCTION

Copyright House Plans, Inc. 1995

REVISIONS

NO.	DATE	DESCRIPTION
1	3-26-12	JOB # 2012-67

CRAIG G. PEEL
House Plans, Inc.
P.O. BOX 267 EVANS, GEORGIA 30809 (706) 650-8283

Copyright House Plans, Inc. 1995, All Rights Reserved. The Duplication, Reproduction, Copying, Sale, Rental, Licensing, or any other distribution or use of these Drawing's, any portion thereof, or the plans depicted hereon is Strictly Prohibited unless expressly authorized in writing by House Plans, Inc.

R.T. BAILEY

CUSTOMER OR BUILDER:

ISSUE DATE: MARCH 26, 2012

DESIGNED BY: CGP

DRAWN BY: CGP

SHEET TITLE: ELEVATIONS

PROJECT NUMBER: 2015

SHEET NUMBER: 1 OF 8

Scale: 1/4" = 1'-0"

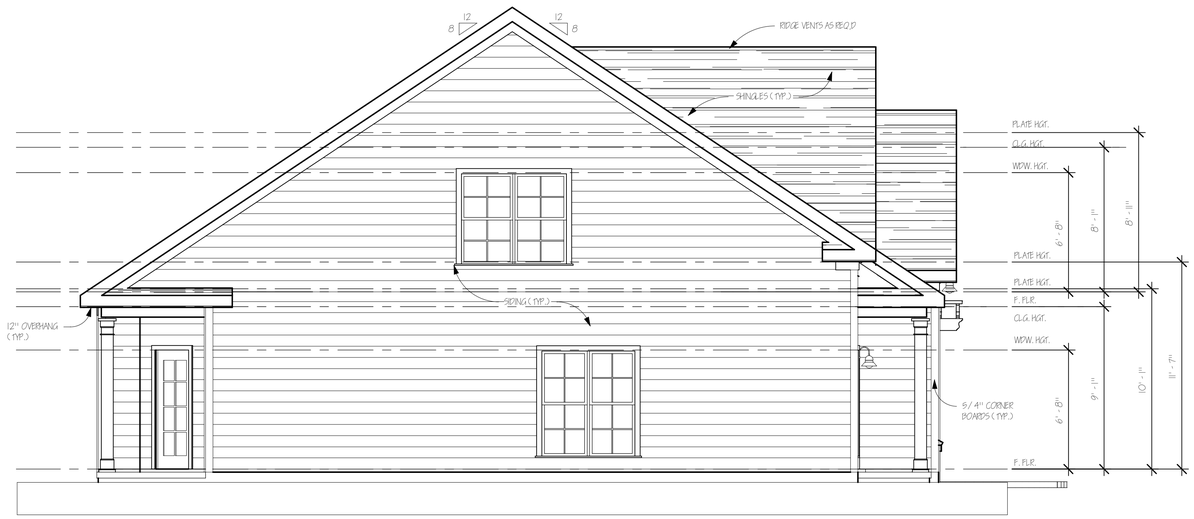

LEFT ELEVATION
SCALE: 1/ 4" = 1'-0"

REAR ELEVATION
SCALE: 1/ 4" = 1'-0"

RIGHT ELEVATION
SCALE: 1/ 4" = 1'-0"

DO NOT SCALE DRAWINGS

CONTRACTOR TO FIELD VERIFY ALL DIMENSIONS PRIOR TO CONSTRUCTION

Copyright House Plans, Inc. 1995

REVISIONS

NO.	DATE	DESCRIPTION
1	3-26-12	JOB # 2012-67

CRAIG G. PEEL
House Plans, Inc.
P.O. BOX 267 EVANS, GEORGIA 30809 (706) 650-8283

Copyright House Plans, Inc. 1995, All Rights Reserved. The Duplication, Reproduction, Copying, Sale, Rental, Licensing, or any other distribution or use of these Drawing's, any portion thereof, or the plans depicted herein is Strictly Prohibited unless expressly authorized in writing by House Plans, Inc.

R.T. BAILEY

CUSTOMER OR BUILDER:

ISSUE DATE:
MARCH 26, 2012

DESIGNED BY: CGP
DRAWN BY: CGP

SHEET TITLE:
ELEVATIONS

PROJECT NUMBER: 2015
SHEET NUMBER: 2 OF 8

Scale:
1/ 4" = 1'-0"

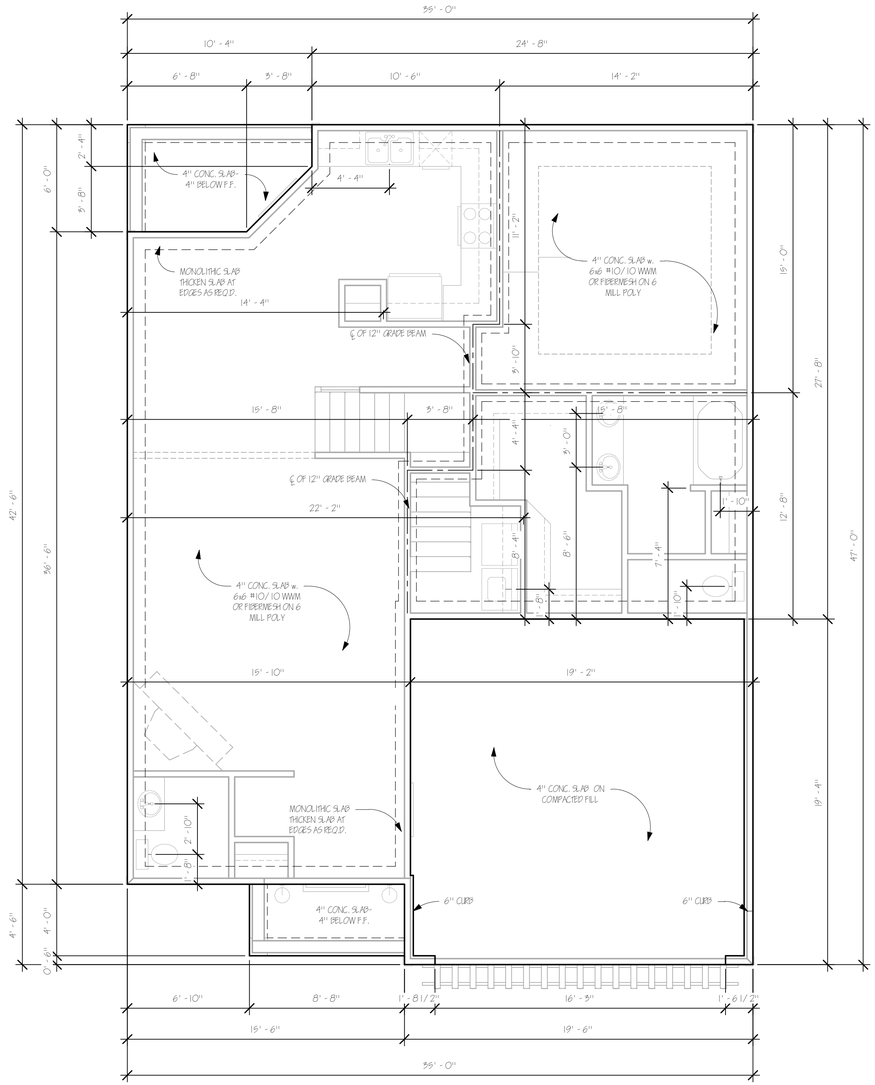

FOUNDATION PLAN
SCALE: 1/4" = 1'-0"

NOTE: CONTRACTOR TO ADD STONE/BRICK PER ELEVATIONS. ADJUSTMENTS TO BE MADE ON THE FIELD AS REQ'D.

NOTE: ALL DIMENSIONS TO OUTSIDE OF BLOCK FOUNDATION.

NOTE:
CONTRACTOR TO FIELD DETERMINE FTG. SIZE (WIDTH & DEPTH) DEPENDING ON SOIL CONDITIONS & ALL BUILDING CODES.

FOUNDATON LEGEND

MONOLITHIC SLAB

℄ OF GRADE BEAM

DO NOT SCALE DRAWINGS

CONTRACTOR TO FIELD VERIFY ALL DIMENSIONS PRIOR TO CONSTRUCTION

Copyright House Plans, Inc. 1995

REVISIONS

NO.	DATE	DESCRIPTION
1	3-26-12	JOB # 2012-67

CRAIG G. PEEL
House Plans, Inc.
P.O. BOX 267 EVANS, GEORGIA 30809 (706) 650-8283

Copyright House Plans, Inc. 1995, All Rights Reserved. The Duplication, Reproduction, Copying, Sale, Rental, Licensing, or any other distribution or use of these Drawing's, any portion thereof, or the plans depicted hereon is Strictly Prohibited unless expressly authorized in writing by House Plans, Inc.

R.T. BAILEY

CUSTOMER OR BUILDER:

ISSUE DATE: MARCH 26, 2012

DESIGNED BY: CGP

DRAWN BY: CGP

SHEET TITLE: FOUNDATION PLAN

PROJECT NUMBER: 2015

SHEET NUMBER: 3 OF 8

Scale: 1/4" = 1'-0"

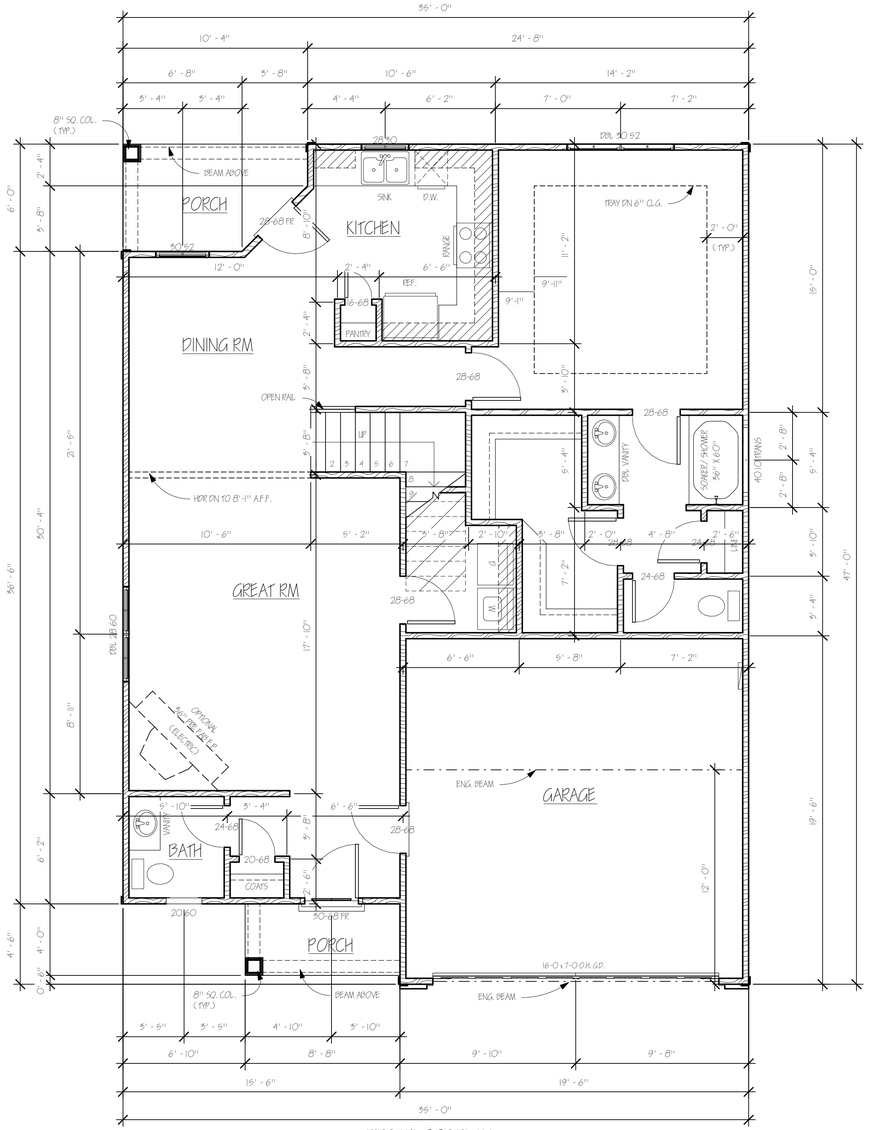

FIRST FLOOR PLAN
SCALE: 1/ 4" = 1'-0"

NOTE: CONTRACTOR TO ADD STONE / BRICK PER ELEVATIONS. ADJUSTMENTS TO BE MADE ON THE FIELD AS REQ'D.

NOTE:
CONTRACTOR TO VERIFY ALL WINDOW SIZES FOR EGRESS PER MANUFACTURE.

NOTE:
ALL DIMENSIONS TO FRAME WALL.

ESTIMATED SQUARE FOOTAGE	
FIRST FLOOR HTD.	1148 SF
SECOND FLOOR HTD.	867 SF
TOTAL HTD	2015 SF
GARAGE	372 SF
FRONT PORCH	55 SF
REAR PORCH	55 SF
TOTAL UNHTD	462 SF
Grand total	2477 SF

DO NOT SCALE DRAWINGS

CONTRACTOR TO FIELD VERIFY ALL DIMENSIONS PRIOR TO CONSTRUCTION

Copyright House Plans, Inc. 1995

REVISIONS

NO.	DATE	DESCRIPTION
1	3-26-12	JOB # 2012-67

CRAIG G. PEEL
House Plans, Inc.
P.O. BOX 267 EVANS, GEORGIA 30809 (706) 650-8283

Copyright House Plans, Inc. 1995, All Rights Reserved. The Duplication, Reproduction, Copying, Sale, Rental, Licensing, or any other distribution or use of these Drawings, any portion thereof, or the plans depicted hereon is Strictly Prohibited unless expressly authorized in writing by House Plans, Inc.

R.T. BAILEY

CUSTOMER OR BUILDER:

ISSUE DATE: MARCH 26, 2012

DESIGNED BY: CGP

DRAWN BY: CGP

SHEET TITLE: FIRST FLOOR PLAN

PROJECT NUMBER: 2015

SHEET NUMBER: 4 OF 8

Scale: 1/ 4" = 1'-0"

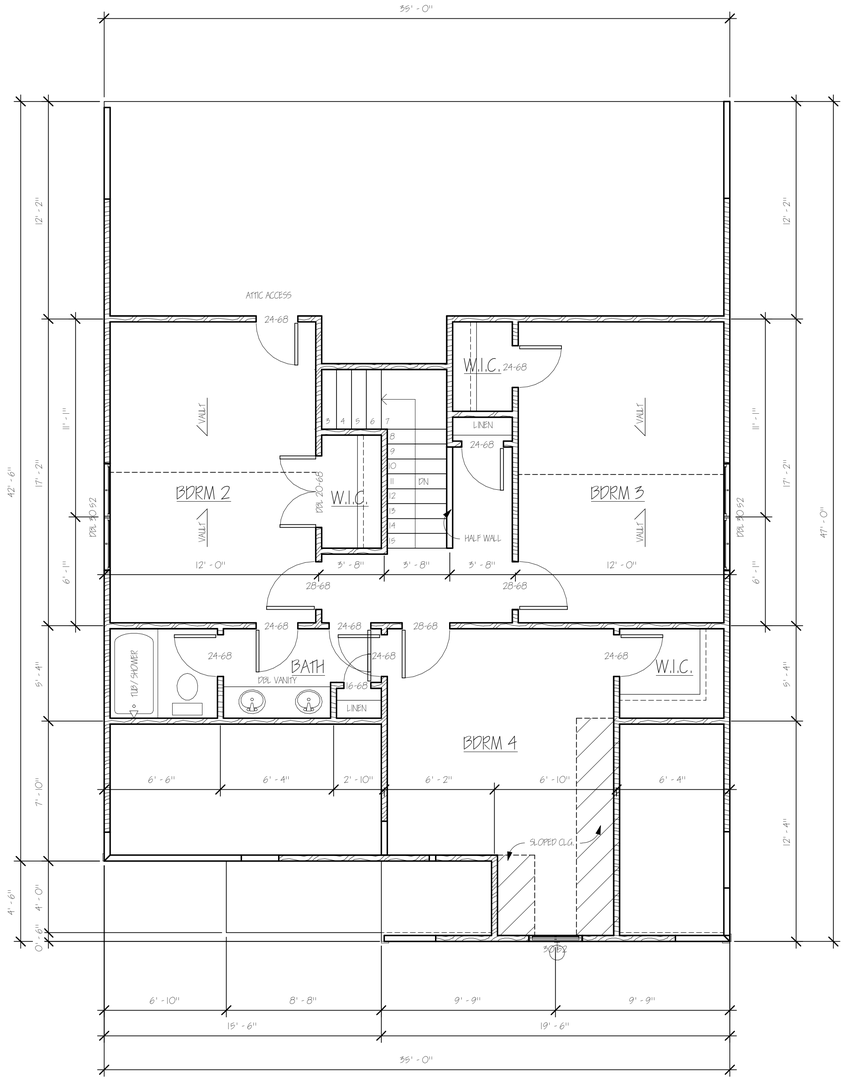

SECOND FLOOR PLAN
SCALE: 1/4" = 1'-0"

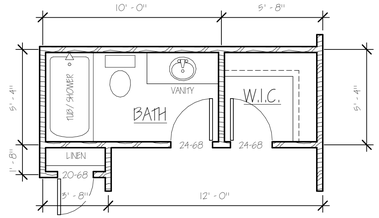

OPT. BATH
SCALE: 1/4" = 1'-0"

NOTE: CONTRACTOR TO ADD ATTIC ACCESS AS REQUIRED. ADJUSTMENTS TO BE MADE IN THE FIELD.

NOTE: CONTRACTOR TO ADD STONE/BRICK PER ELEVATIONS. ADJUSTMENTS TO BE MADE ON THE FIELD AS REQ'D.

NOTE:
ALL DIMENSIONS TO FRAME WALL.

NOTE:
CONTRACTOR TO VERIFY ALL WINDOW SIZES FOR EGRESS PER MANUFACTURE.

DO NOT SCALE DRAWINGS

CONTRACTOR TO FIELD VERIFY ALL DIMENSIONS PRIOR TO CONSTRUCTION

Copyright House Plans, Inc. 1995

REVISIONS

NO.	DATE	DESCRIPTION
1	3-26-12	JOB # 2012-67

CRAIG G. PEEL
House Plans, Inc.
P.O. BOX 267 EVANS, GEORGIA 30809 (706) 650-8283

Copyright House Plans, Inc. 1995, All Rights Reserved. The Duplication, Reproduction, Copying, Sale, Rental, Licensing, or any other distribution or use of these Drawings, any portion thereof, or the plans depicted hereon is Strictly Prohibited unless expressly authorized in writing by House Plans, Inc.

R.T. BAILEY

CUSTOMER OR BUILDER:

ISSUE DATE: MARCH 26, 2012

DESIGNED BY: CGP

DRAWN BY: CGP

SHEET TITLE: SECOND FLOOR PLAN

PROJECT NUMBER: 2015

SHEET NUMBER: 5 OF 8

Scale: 1/4" = 1'-0"

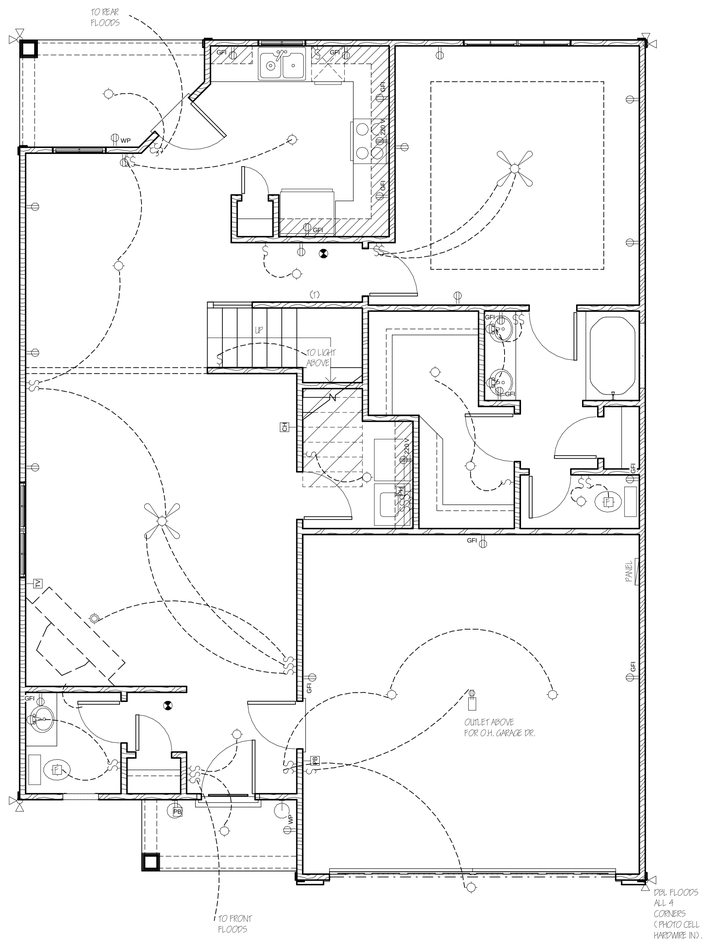

FIRST FLOOR ELECTRICAL
SCALE: 1/4" = 1'-0"

ELECTRICAL LEGEND

CEILING FAN W/ LIGHT	
CEILING FAN	
WALL & CLG MOUNT LIGHT	
RECESSED LIGHT	
EXHAUST FAN W/ LIGHT	
EXHAUST FAN	
GARAGE DOOR OPENER	
SMOKE DETECTOR	
GARBAGE DISPOSAL	
DUPLEX RECEPTACLE	
WP DUPLEX RECEPTACLE	WP
GROUND FAULT DUPLEX RECEPTACLE	GFI
220 VOLT OUTLET	220 V
ELECTRICAL PANEL	PANEL
TELEPHONE OUTLET	PH
CABLE TV OUTLET	TV
LIGHT SWITCH	$
PUSH BUTTON FOR DOOR CHIME	PB
DOOR CHIME	CH
THERMOSTATEL	(T)
DOUBLE FLOOD LIGHT	

NOTE: ALL ELECTRICAL TO BE PLACED PER CODES.
CONTRACTOR TO MAKE ADJUSMENTS IN THE FIELD AS REQ'D.

DO NOT SCALE DRAWINGS

CONTRACTOR TO FIELD VERIFY ALL DIMENSIONS PRIOR TO CONSTRUCTION

Copyright House Plans, Inc. 1995

REVISIONS

NO.	DATE	DESCRIPTION
1	3-26-12	JOB # 2012-67

CRAIG G. PEEL
House Plans, Inc.
P.O. BOX 267 EVANS, GEORGIA 30809 (706) 650-8283

Copyright House Plans, Inc. 1995, All Rights Reserved. The Duplication, Reproduction, Copying, Sale, Rental, Licensing, or any other distribution or use of these Drawing's, any portion thereof, or the plans depicted hereon is Strictly Prohibited unless expressly authorized in writing by House Plans, Inc.

R.T. BAILEY

CUSTOMER OR BUILDER:

ISSUE DATE: MARCH 26, 2012

DESIGNED BY: CGP

DRAWN BY: CGP

SHEET TITLE: FIRST FLOOR ELECTRICAL

PROJECT NUMBER: 2015

SHEET NUMBER: 6 OF 8

Scale: 1/4" = 1'-0"

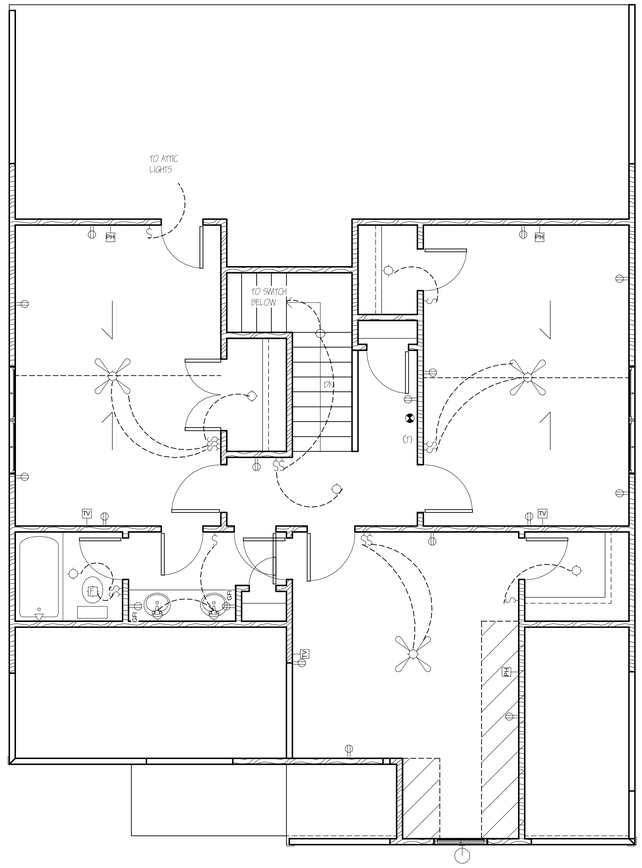

SECOND FLOOR ELECTRICAL
SCALE: 1/4" = 1'-0"

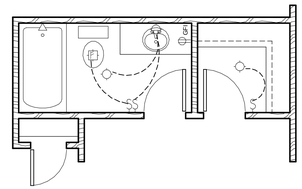

OPT. M. BATH ELECTRICAL
SCALE: 1/4" = 1'-0"

ELECTRICAL LEGEND	
CEILING FAN W/ LIGHT	
CEILING FAN	
WALL & CLG MOUNT LIGHT	
RECESSED LIGHT	
EXHAUST FAN W/ LIGHT	
EXHAUST FAN	
GARAGE DOOR OPENER	
SMOKE DETECTOR	
GARBAGE DISPOSAL	
DUPLEX RECEPTACLE	
WP DUPLEX RECEPTACLE	WP
GROUND FAULT DUPLEX RECEPTACLE	GFI
220 VOLT OUTLET	220 V
ELECTRICAL PANEL	PANEL
TELEPHONE OUTLET	PH
CABLE TV OUTLET	TV
LIGHT SWITCH	$
PUSH BUTTON FOR DOOR CHIME	PB
DOOR CHIME	CH
THERMOSTATE	(T)
DOUBLE FLOOD LIGHT	

NOTE: ALL ELECTRICAL TO BE PLACED PER CODES. CONTRACTOR TO MAKE ADJUSTMENTS IN THE FIELD AS REQ'D.

DO NOT SCALE DRAWINGS

CONTRACTOR TO FIELD VERIFY ALL DIMENSIONS PRIOR TO CONSTRUCTION

Copyright House Plans, Inc. 1995

REVISIONS

NO.	DATE	DESCRIPTION
1	3-26-12	JOB # 2012-67

CRAIG G. PEEL
House Plans, Inc.
P.O. BOX 267 EVANS, GEORGIA 30809 (706) 650-8283

Copyright House Plans, Inc. 1995, All Rights Reserved. The Duplication, Reproduction, Copying, Sale, Rental, Licensing, or any other distribution or use of these Drawing is, any portion thereof, or the plans depicted herein is Strictly Prohibited unless expressly authorized in writing by House Plans, Inc.

R.T. BAILEY

CUSTOMER OR BUILDER:

ISSUE DATE: MARCH 26, 2012

DESIGNED BY: CGP

DRAWN BY: CGP

SHEET TITLE: SECOND FLOOR ELECTRICAL

PROJECT NUMBER: 2015

SHEET NUMBER: 7 OF 8

Scale: 1/4" = 1'-0"

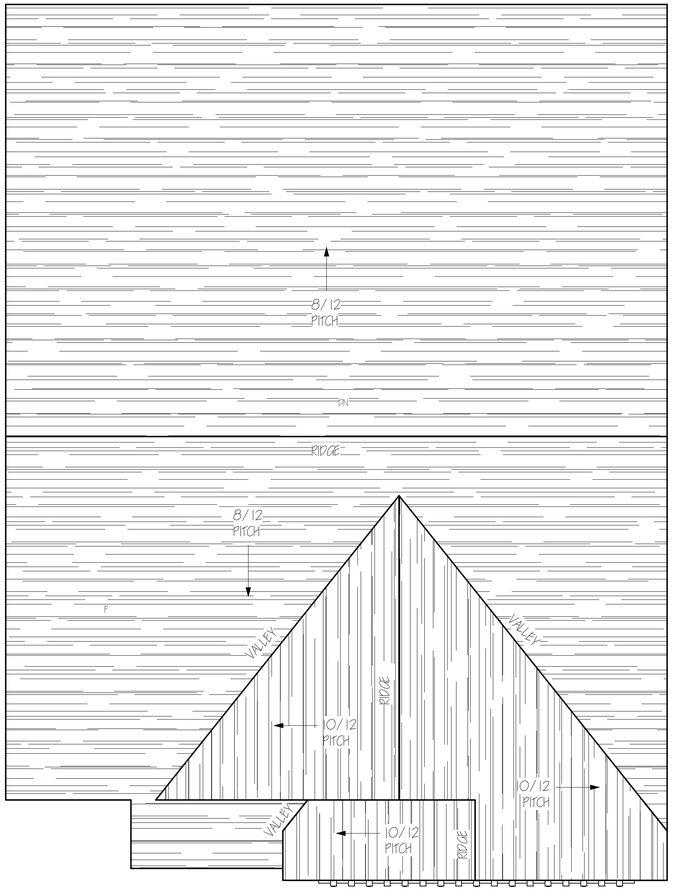

ROOF PLAN
SCALE: 1/4" = 1'-0"

DO NOT SCALE DRAWINGS

CONTRACTOR TO FIELD VERIFY ALL DIMENSIONS PRIOR TO CONSTRUCTION

Copyright House Plans, Inc. 1995

REVISIONS

NO.	DATE	DESCRIPTION
1	3-26-12	JOB # 2012-67

CRAIG G. PEEL
House Plans, Inc.
P.O. BOX 267 EVANS, GEORGIA 30809 (706) 650-8283

Copyright House Plans, Inc. 1995, All Rights Reserved. The Duplication, Reproduction, Copying, Sale, Rental, Licensing, or any other distribution or use of these Drawing's, any portion thereof, or the plans depicted hereon is Strictly Prohibited unless expressly authorized in writing by House Plans, Inc.

R.T. BAILEY

CUSTOMER OR BUILDER:

ISSUE DATE: MARCH 26, 2012

DESIGNED BY: CGP

DRAWN BY: CGP

SHEET TITLE: ROOF PLAN

PROJECT NUMBER: 2015

SHEET NUMBER: 8 OF 8

Scale: 1/4" = 1'-0"